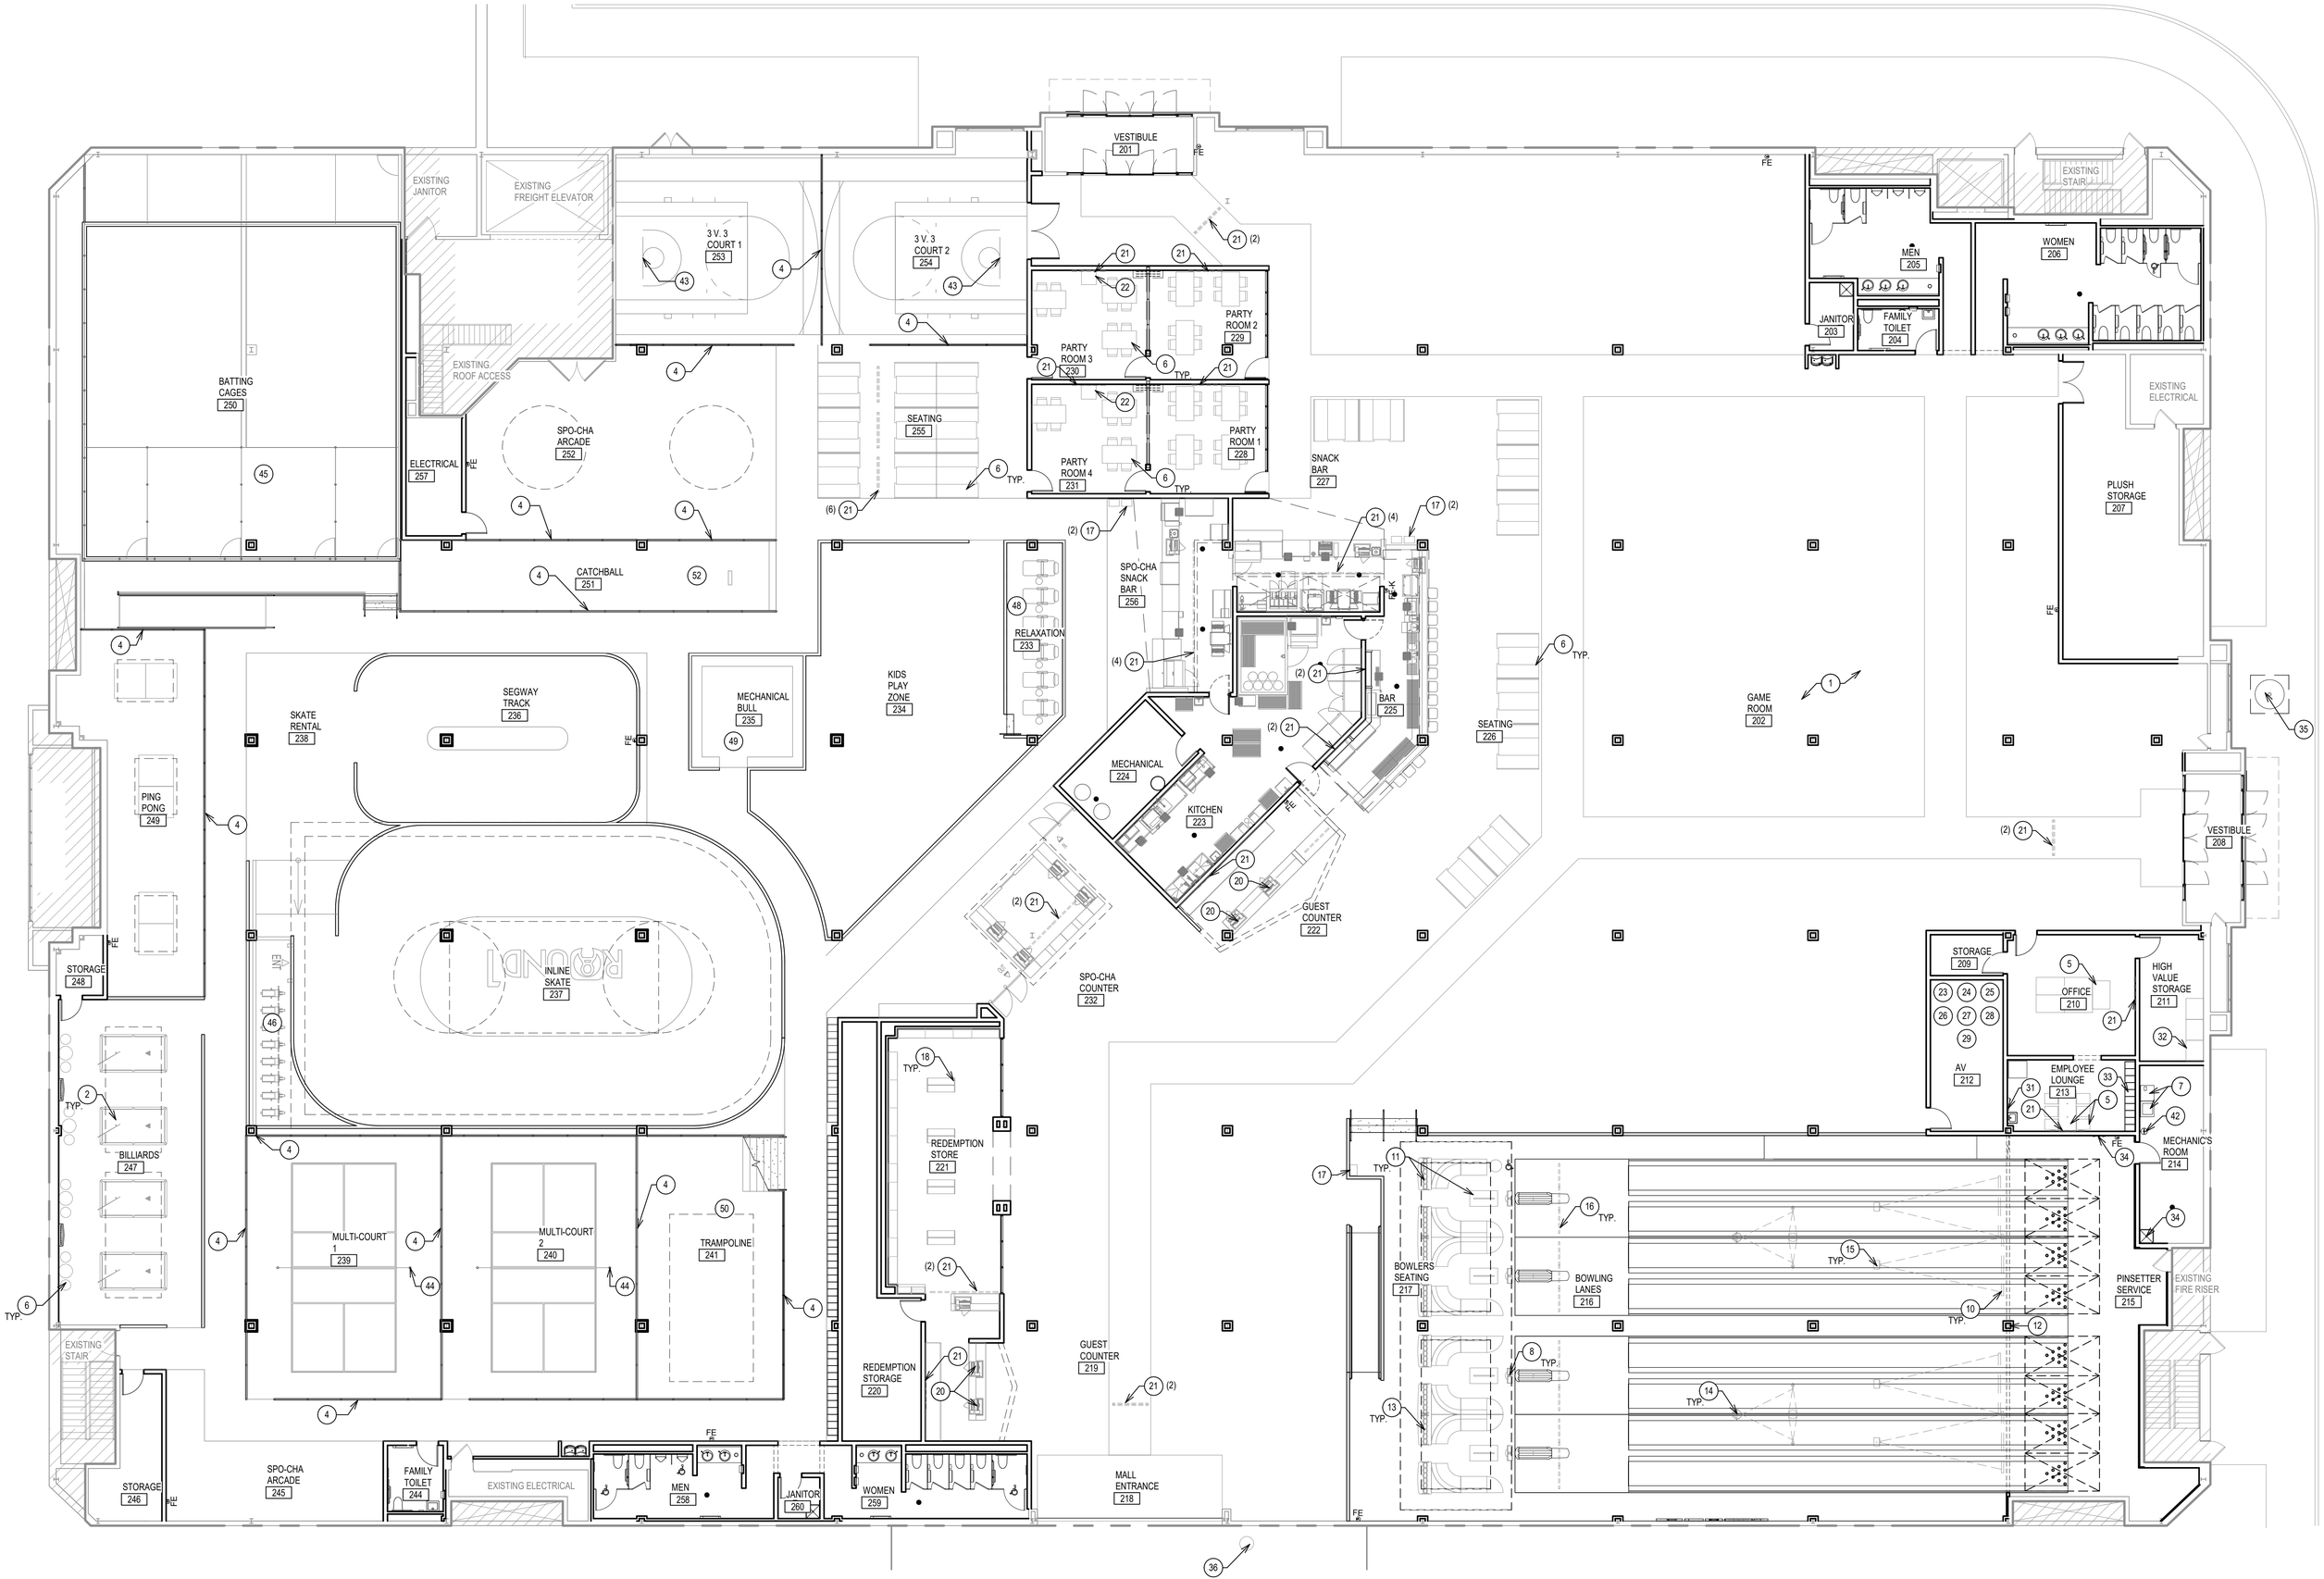
VESTIBULE 201
EXISTING JANITOR
EXISTING FREIGHT ELEVATOR
3 V. 3 COURT 1 253
3 V. 3 COURT 2 254
EXISTING STAIR
MEN 205
WOMEN 206
JANITOR 203
FAMILY TOILET 204
PARTY ROOM 2 229
PARTY ROOM 3 230
PARTY ROOM 4 231
PARTY ROOM 1 228
EXISTING ROOF ACCESS
BATTING CAGES 250
SPO-CHA ARCADE 252
SEATING 255
SNACK BAR 227
EXISTING ELECTRICAL
ELECTRICAL 257
PLUSH STORAGE 207
CATCHBALL 251
SPO-CHA SNACK BAR 256
RELAXATION 233
KIDS PLAY ZONE 234
MECHANICAL BULL 235
SEGWAY TRACK 236
SKATE RENTAL 238
BAR 225
SEATING 226
GAME ROOM 202
MECHANICAL 224
KITCHEN 223
PING PONG 249
GUEST COUNTER 222
VESTIBULE 208
STORAGE 248
INLINE SKATE 237
SPO-CHA COUNTER 232
STORAGE 209
OFFICE 210
HIGH VALUE STORAGE 211
AV 212
EMPLOYEE LOUNGE 213
MECHANIC'S ROOM 214
BILLIARDS 247
REDEMPTION STORE 221
MULTI-COURT 1 239
MULTI-COURT 2 240
TRAMPOLINE 241
BOWLERS SEATING 217
BOWLING LANES 216
PINSETTER SERVICE 215
EXISTING FIRE RISER
EXISTING STAIR
REDEMPTION STORAGE 220
GUEST COUNTER 219
STORAGE 246
SPO-CHA ARCADE 245
FAMILY TOILET 244
EXISTING ELECTRICAL
MEN 258
JANITOR 260
WOMEN 259
MALL ENTRANCE 218
TYP.
FE