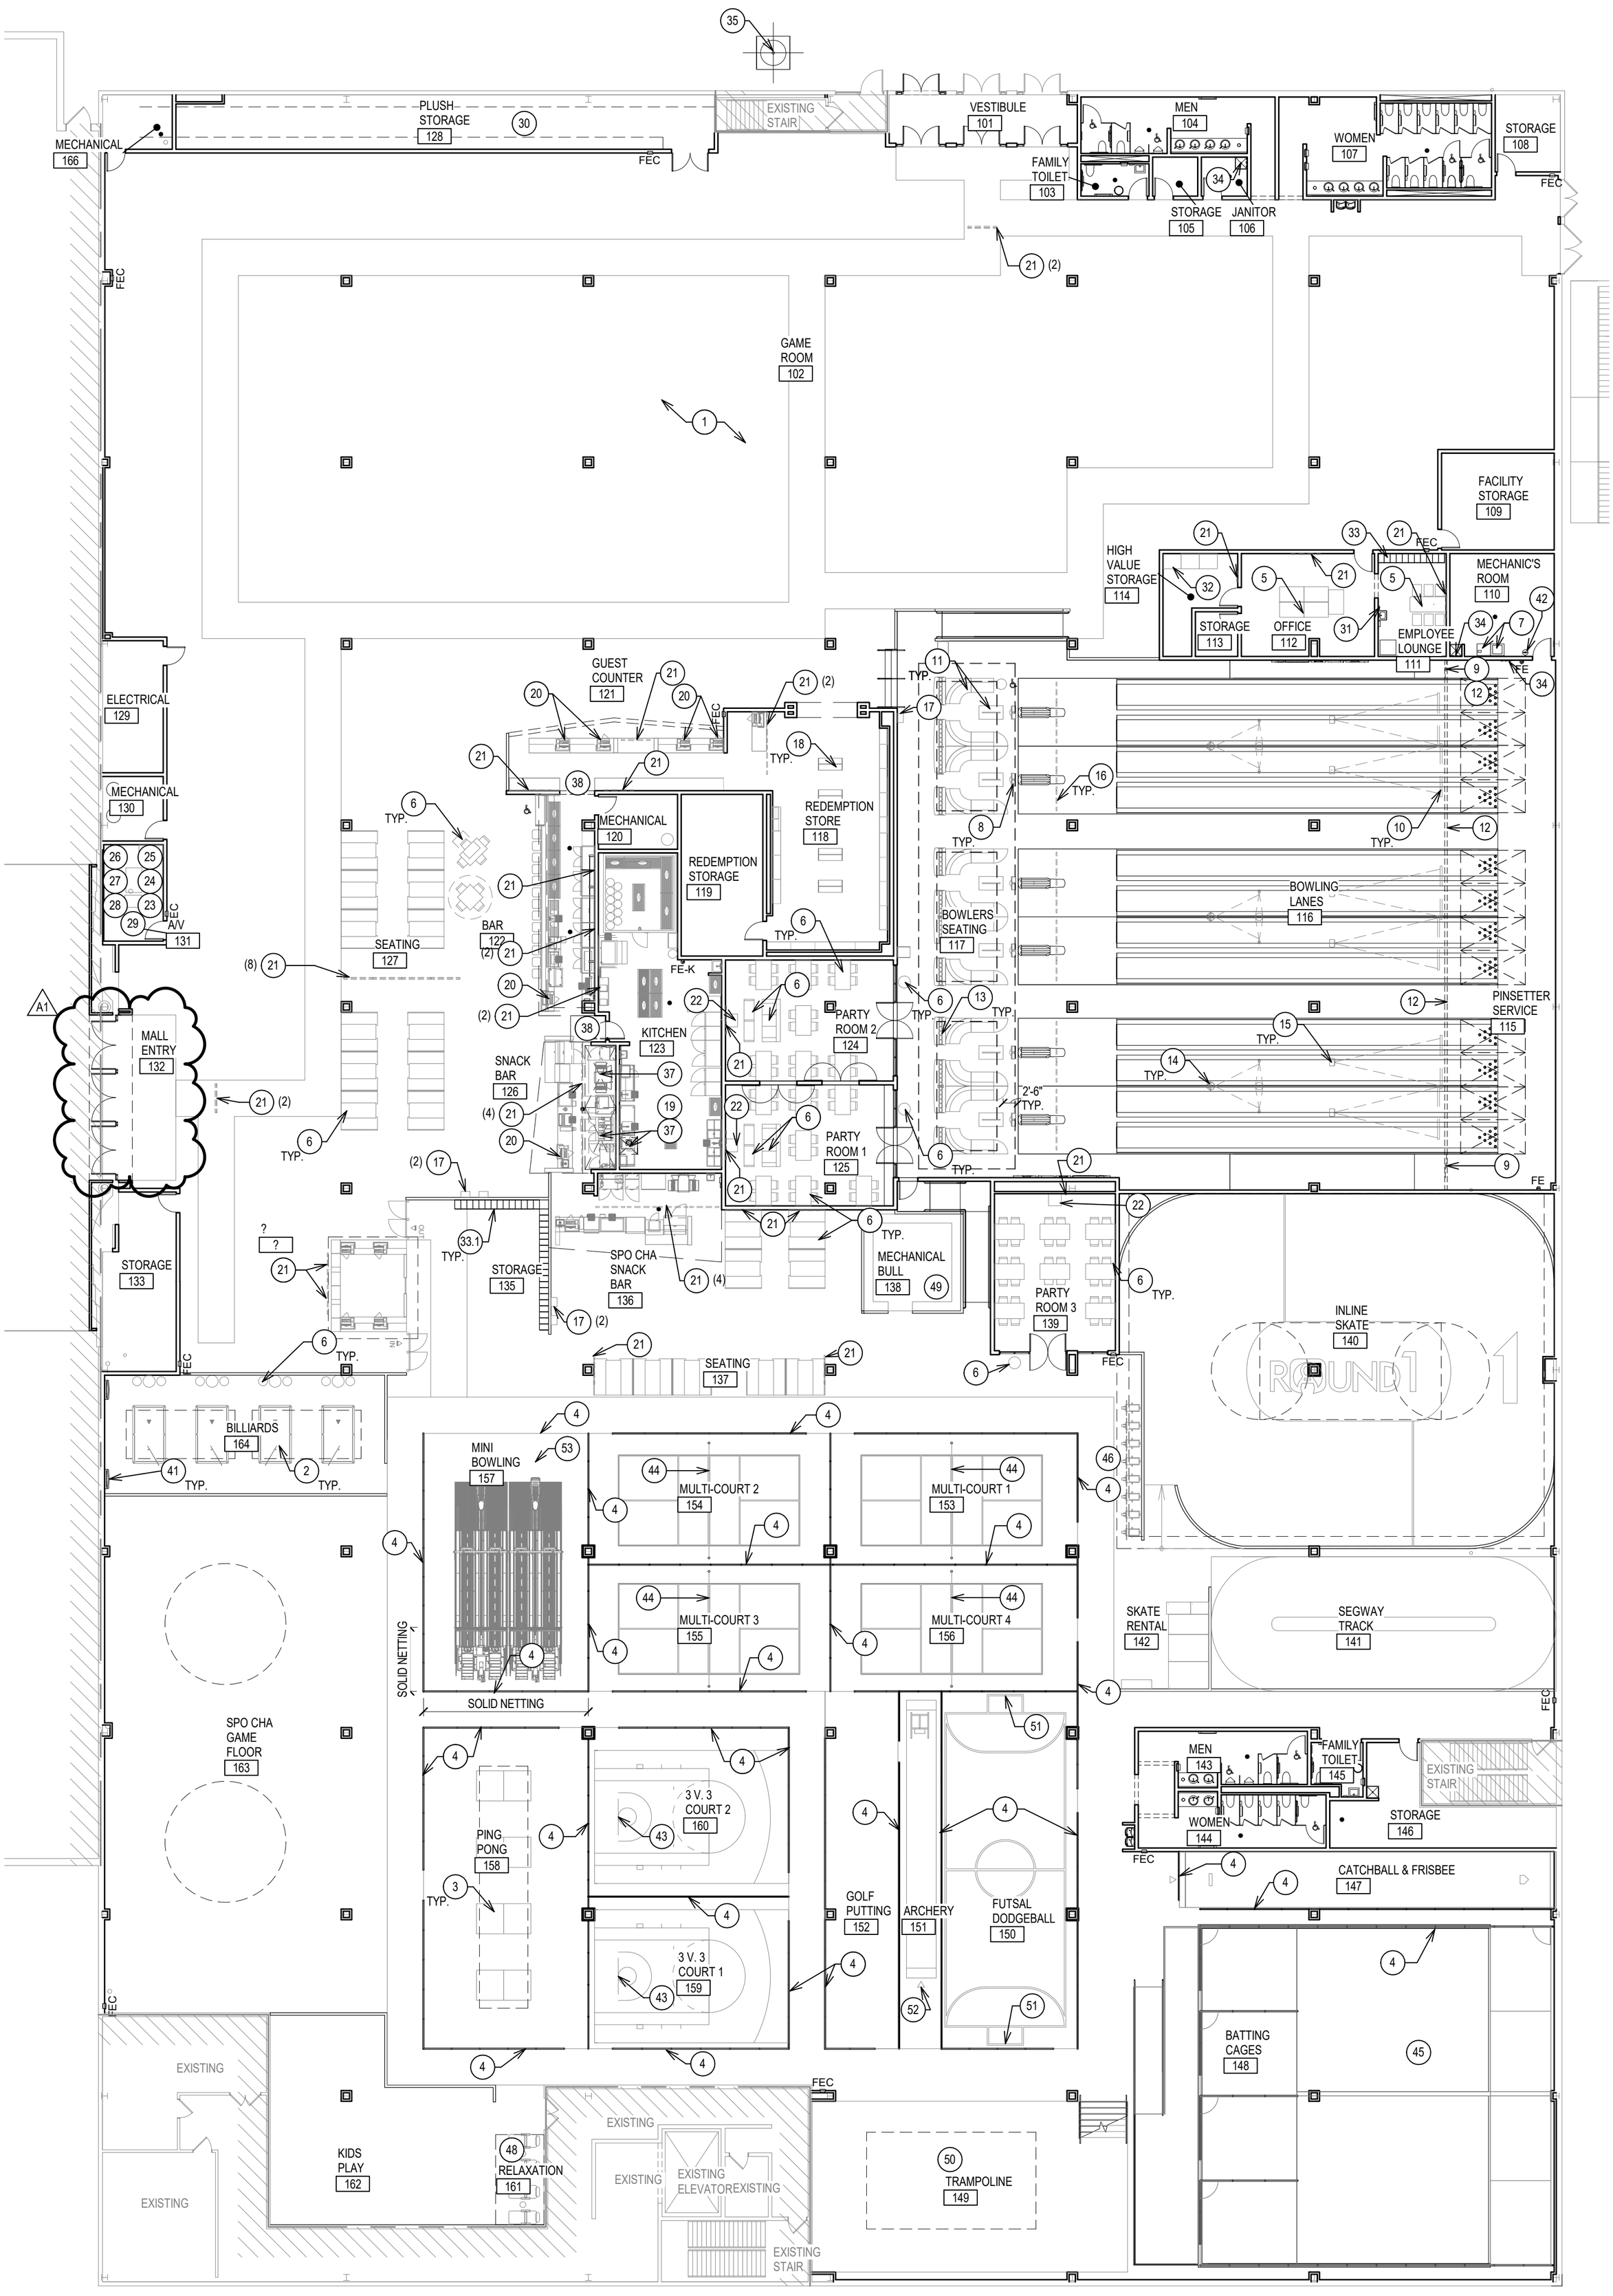
PLUSH STORAGE 128
MECHANICAL 166
EXISTING STAIR
VESTIBULE 101
MEN 104
WOMEN 107
STORAGE 108
FAMILY TOILET 103
STORAGE 105
JANITOR 106
GAME ROOM 102
FACILITY STORAGE 109
HIGH VALUE STORAGE 114
STORAGE 113
OFFICE 112
EMPLOYEE LOUNGE 111
MECHANIC'S ROOM 110
ELECTRICAL 129
MECHANICAL 130
A/V 131
MALL ENTRY 132
STORAGE 133
GUEST COUNTER 121
MECHANICAL 120
REDEMPTION STORE 118
REDEMPTION STORAGE 119
BAR 122
SEATING 127
KITCHEN 123
SNACK BAR 126
PARTY ROOM 2 124
PARTY ROOM 1 125
BOWLERS SEATING 117
BOWLING LANES 116
PINSETTER SERVICE 115
MECHANICAL BULL 138
SPO CHA SNACK BAR 136
STORAGE 135
SEATING 137
PARTY ROOM 3 139
INLINE SKATE 140
BILLIARDS 164
MINI BOWLING 157
MULTI-COURT 2 154
MULTI-COURT 1 153
MULTI-COURT 3 155
MULTI-COURT 4 156
SKATE RENTAL 142
SEGWAY TRACK 141
SPO CHA GAME FLOOR 163
PING PONG 158
3 V. 3 COURT 2 160
3 V. 3 COURT 1 159
GOLF PUTTING 152
ARCHERY 151
FUTSAL DODGEBALL 150
MEN 143
FAMILY TOILET 145
WOMEN 144
STORAGE 146
CATCHBALL & FRISBEE 147
BATTING CAGES 148
KIDS PLAY 162
RELAXATION 161
TRAMPOLINE 149
EXISTING
EXISTING ELEVATOR
EXISTING STAIR
SOLID NETTING
FEC
FE
FE-K
TYP.
2'-6" TYP.